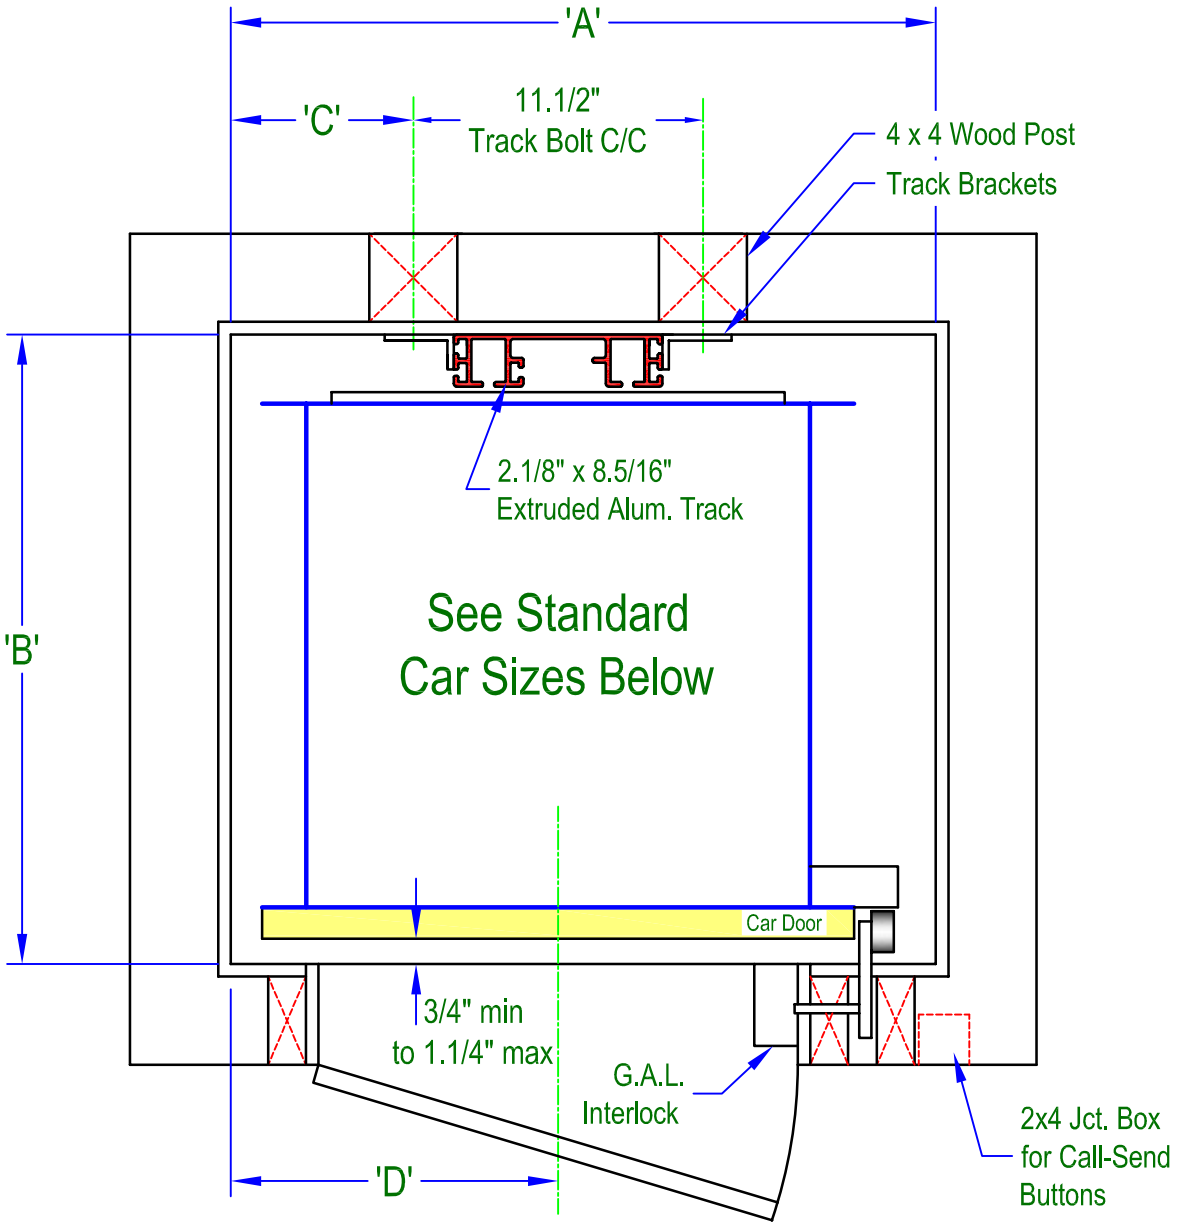

PLAN VIEW

Typical Drawing - One Door Face Side - G.A.L. Interlock				
Car Size	**'A'**	**'B'**	**'C'**	**'D'**
20 x 20	28" Min.	24 3/4" - 25 1/4"	7 1/4"	13"
24 x 24	32" Min.	28 3/4" - 29 1/4"	9 1/4"	15"
30 x 30	38" Min.	34 3/4" - 35 1/4"	12 1/4"	18"

All dimensions are to the finished hoistway walls.
Add 2" to 'C' and 'D' for opposite swing door.

REV.	REVISION DESCRIPTION	BY	DATE

SUMMIT LIFTS, INC.
Taking you to new heights
18505 E. 163rd St., Lake Winnebago, MO 64034

This drawing is furnished only for informational purposes on a confidential basis, and neither the drawing or items thereon are to be reproduced or used in any manner.

PRODUCT: Summit Ascent®	DEALER: .				
DRAWN: JB	SCALE: NTS	DATE: 06/01/07	CUSTOMER:	SHEET: 1 of 1	SIZE: A	SHEET: C
JOB: TYP5G		LAST PLOT: .			